



DETAIL "A" - TYPICAL CABLE LABELING


NOTES:

1. FOR LEGEND, ABBREVIATIONS & GENERAL NOTES, SEE DWG E-1.
2. ALL TERMINATIONS SHALL BE IN THE PRESENCE OF THE ENGINEER.
3. FOR 7th FLOOR MER RISER DIAGRAM, SEE DWG E-6.

Sheet 11 of 58

THE WORLD TRADE CENTER

ENGINEERING PROGRAM MANAGER
WORLD TRADE CENTER
CHIEF ELECTRICAL ENGINEER

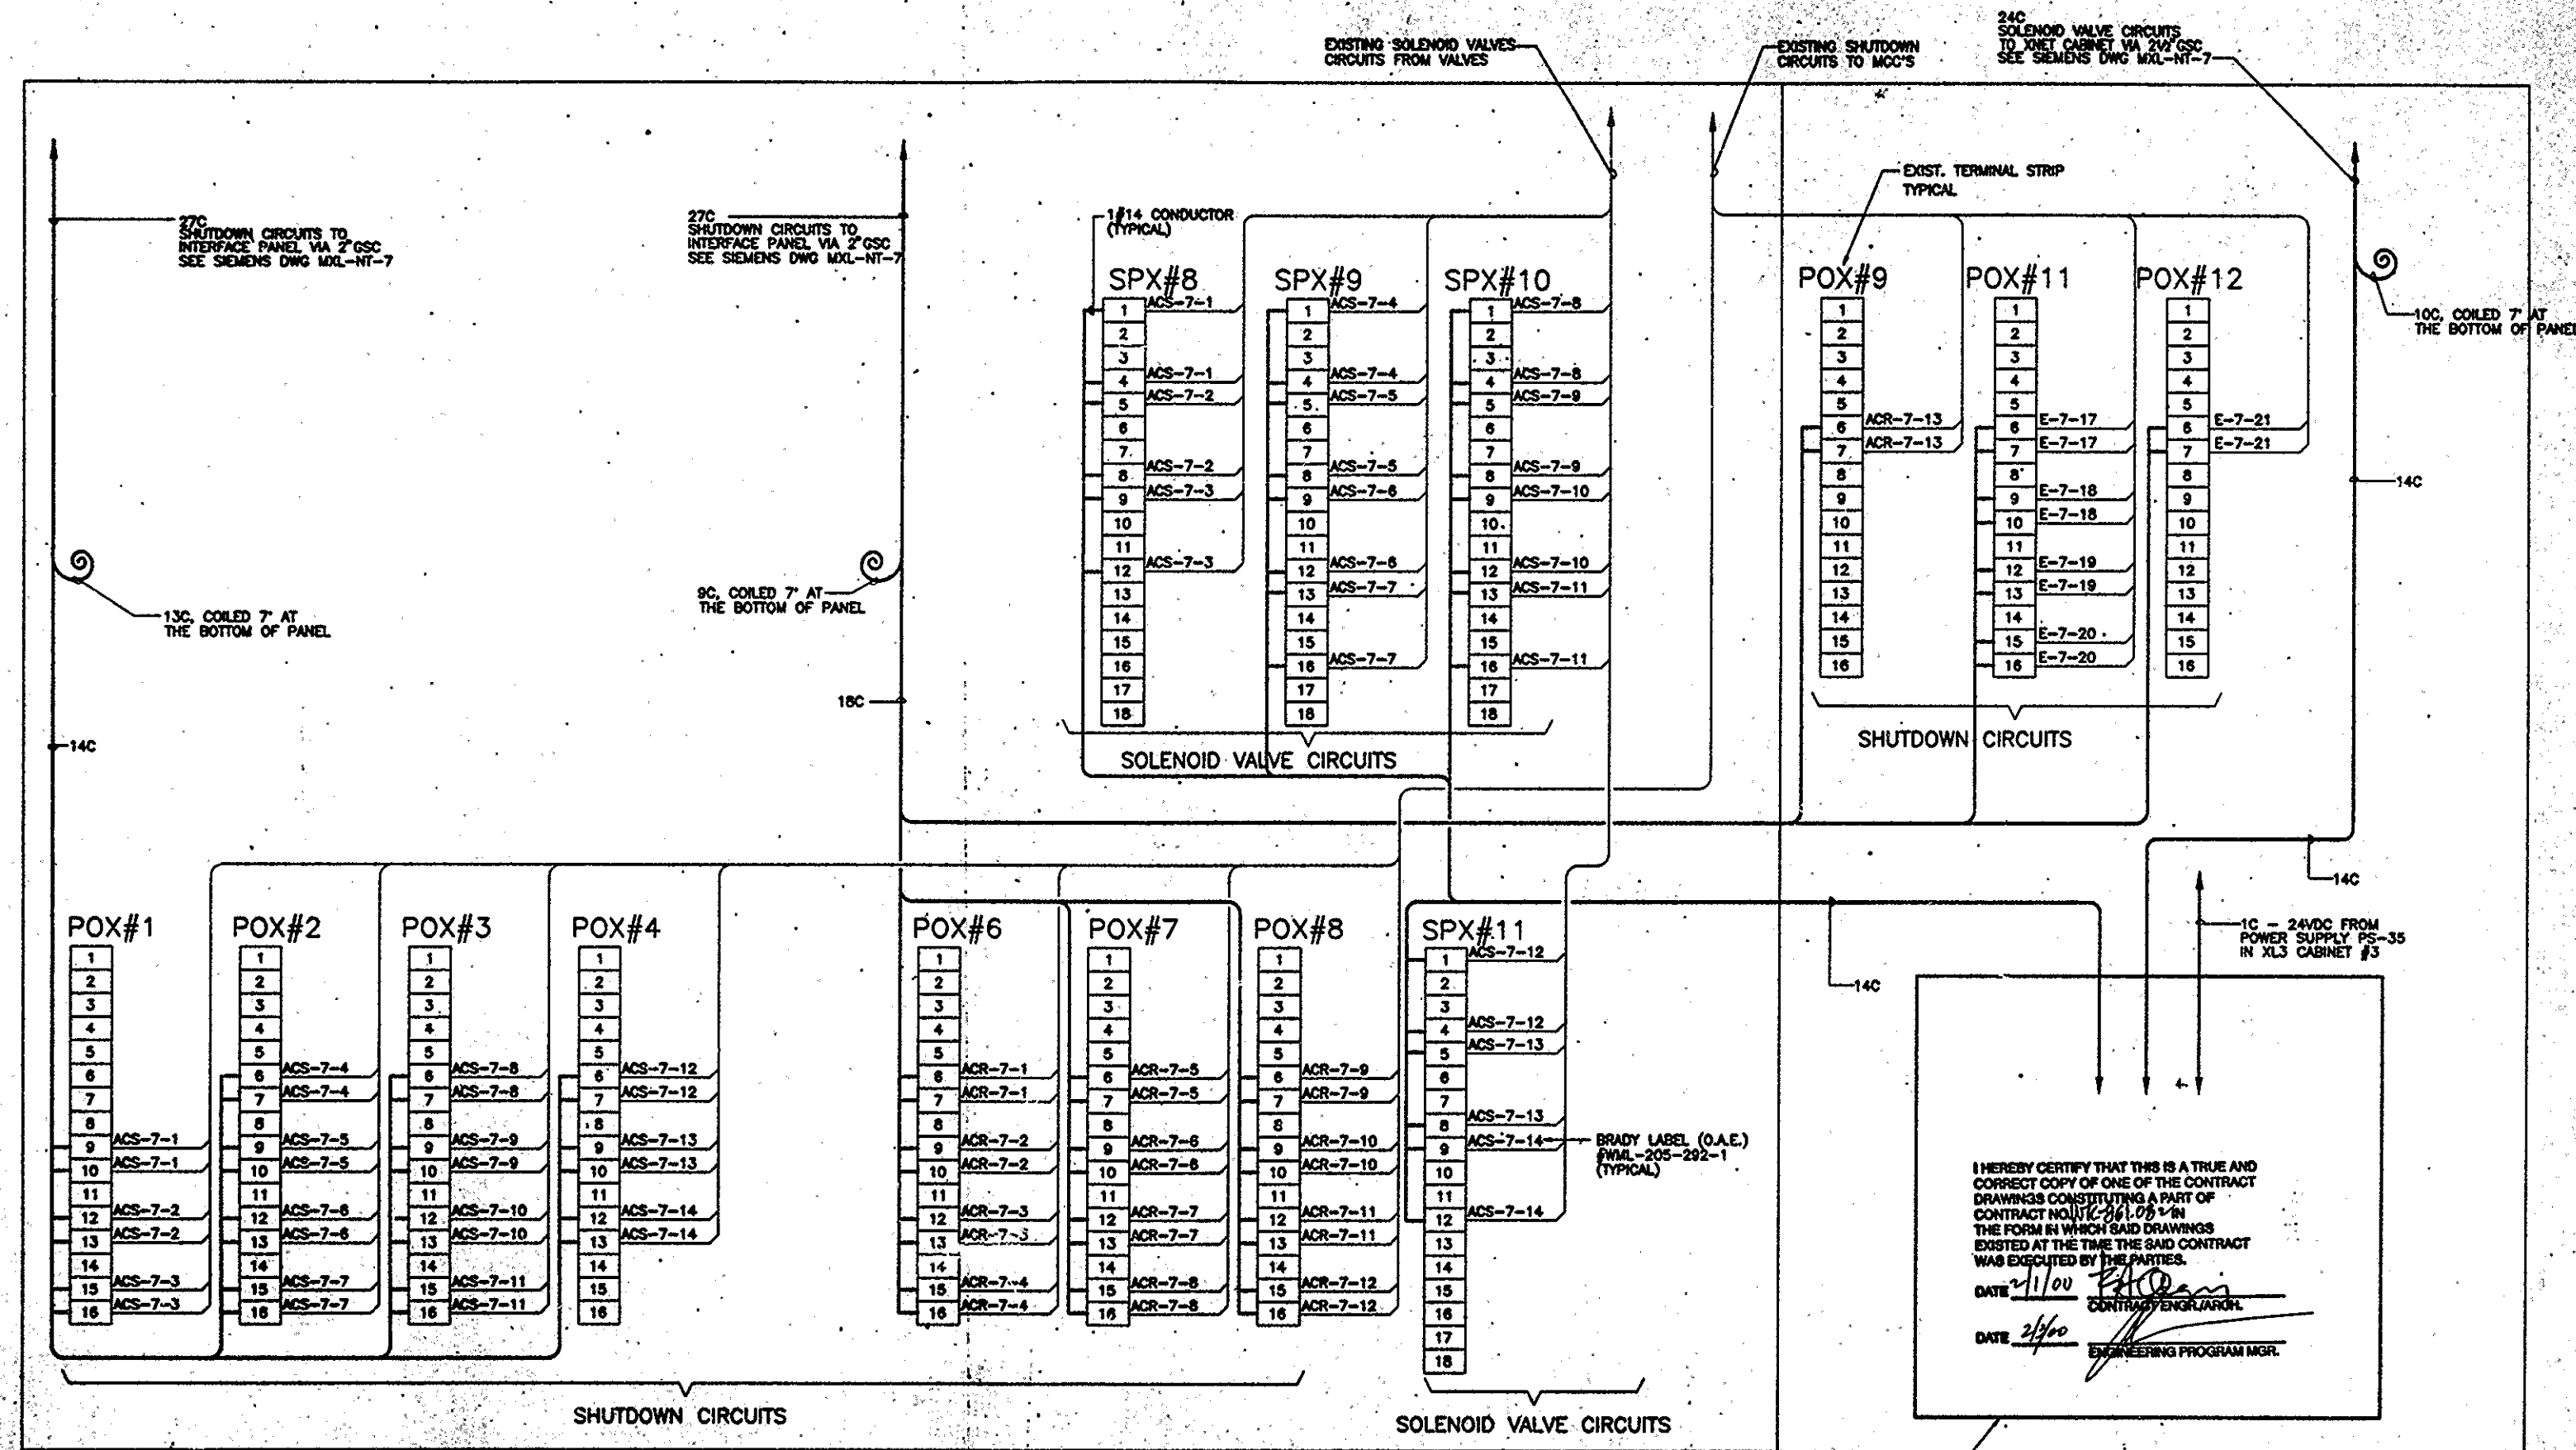

No. Date Revision Approved

Engineering Department
Design Division
The World Trade Center

1 WTC
7th FLOOR MER
EXISTING XL3 PANEL
BLOCK WIRING DIAGRAM

This drawing subject to conditions in contract. All inventions, ideas, designs and methods herein are reserved to Port Authority and may not be used without its written consent.

ROYZMAN
FELDMAN
Designed by
ROYZMAN
Checked by
A.S.

Date 5-20-99 Scale NONE

Contract Number Drawing Number

WTC-861082 E-8